Parking Types Schedule - External vs MSCP		
Count	Comments	Mark
21	External Parking	
12	External Parking	Resident
External Parking: 33		
240	Parking within MSCP	
14	Parking within MSCP	Future EV
Parking within MSCP: 254		
Grand total: 287		

Parking Types Schedule	
Count	Type
11	Disabled Parking_ 2.5m x 3.75 (Tarmac)
4	Disabled-Parent-EV
12	Electric Parking Bay_ 2.5 x 5.0m (Tarmac)
54	Standard Bay (Tarmac)
3	Standard Parking Bay_ 2.4m x4.8m External
20	Standard Parking Bay_ 2.4m x 5.0m External
174	Standard Parking Bay_ 2.5m x 5.0m (Waffle)
9	Standard Parking Bay_ 2.5m x 5.0m External
Grand total: 287	

Parking Schedule				
Count	Level	Type Comments	Comments	Mark
1	Level 00-01	Disabled Parking Bay	External Parking	Resident
10	Level 00-01	Disabled Parking Bay	Parking within MSCP	
4	Level 00-01	Disabled-Parent-EV	Parking within MSCP	
12	Level 00-01	Electric Charging Point	Parking within MSCP	
40	Level 00-01	Standard Parking Bay	Parking within MSCP	
14	Level 00-01	Standard Parking Bay	Parking within MSCP	Future EV
21	Level 00-01	Standard Parking spaces	External Parking	
11	Level 00-01	Standard Parking spaces	External Parking	Resident
Level 00-01: 113				
87	Level 02-03	Standard Parking Bay	Parking within MSCP	
Level 02-03: 87				
87	Level 04-05	Standard Parking Bay	Parking within MSCP	
Level 04-05: 87				
TOTAL: 287				

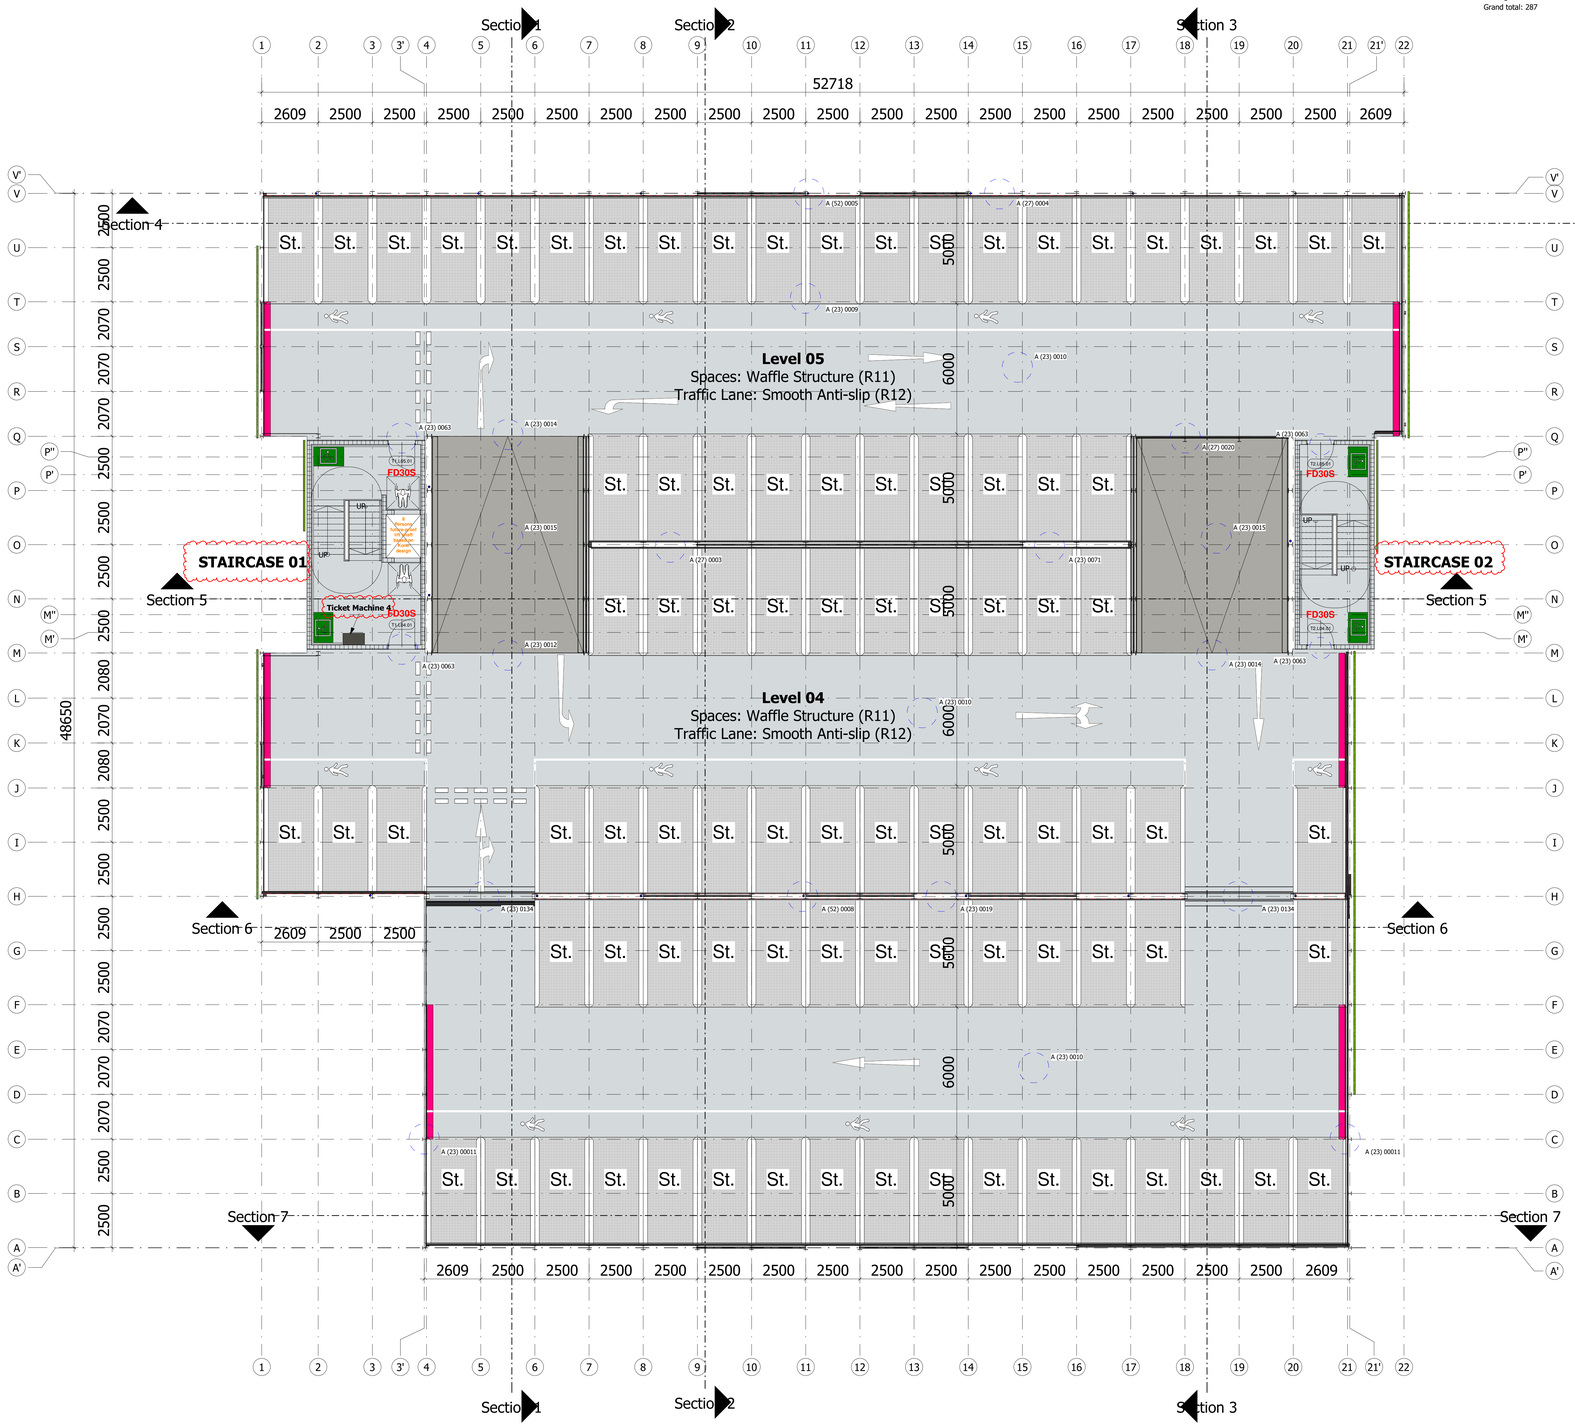

Details

16 **Deck**
A (16) 0013 Retaining wall detail - centre grid
A (16) 0019 Multi storey car park, bulkhead internal corner at ramp deep basement and filled up level
A (16) 0023 Multi storey car park, kerbstone gable grid, ground level
A (16) 0034 Multi storey car park, bulkhead longitudinal grid high point filled up leve/

23 **Deck**
A (23) 0009 Multi storey car park, joints composite joint
A (23) 0010 Multi storey car park, joints compression joint
A (23) 0011 Multi storey car park, edge joint
A (23) 0012 Car park deck/ramp joint - low point
A (23) 0013 Multi storey car park, joints ramp low
A (23) 0014 Car park deck/ramp joint - high point
A (23) 0015 Car park ramp - composite joint
A (23) 0019 Multi storey car park, joints low point with coping stone
A (23) 0063 Car park joint between car park deck and the staircase door entry
A (23) 0065 Multi storey car park, joints expansion joint staircase - weathered level
A (23) 0071 Multi storey car park, joints, centre grid, high point
A (23) 0134 Multi storey car park, joints, filling stone joint, low point with groove profile in gutter

27 **Structure (Steel/Concrete)**
A (27) 0003 Split level section through - centre grid
A (27) 0004 Section through eaves - low point - standard level
A (27) 0005 Multi storey car park, parapet longitudinal grid high point standard upper level
A (27) 0006 Section through gable end - standard level
A (27) 0020 Parapet detail above the ramps

52 **Drainage**
A (52) 0002 Multi storey car park, drainage connection longitudinal grid down-pipe
A (52) 0003 Carpark rainwater pipe detail along longitudinal axis - standard level
A (52) 0005 Carpark rainwater pipe along longitudinal axis - top floor
A (52) 0006 Multi storey car park, drainage connection centre grid down pipe, ground level
A (52) 0007 Multi storey car park, drainage connection centre grid down pipe, standard upper level
A (52) 0008 Multi storey car park, drainage connection centre grid down pipe, top level

MATERIALS

- Parking Bay - Waffle anti-slip structure - R11
- Traffic Lane: Smooth Anti-slip Surface - R12
- Ramps (Typical Level): Smooth Anti-slip Surface - R12
- Precast Concrete Elements
- Tarmack
- Blockwork
- Block paving
- Changes

EMPLOYER:

Winchester City Council signature:
The Guildhall, City Offices, Colebrook St
Winchester, SO23 9LJ

SUBCONTRACTOR:

Goldbeck Construction LTD signature:
Eagle 2, Hatchford Way, Coventry Road
Birmingham, B26 3RZ

BUILDING SITE:

building site: Barfield Cl, Winchester SO23 9SQ, United Kingdom

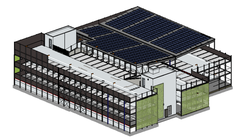

+/-0.000 = 38.950 m.a.s.l.

EXECUTION DESIGN

index	date	name/checked	revision
P02	07/04/2021	JJ/M.OB.	Staircases hoga added, balustrades and handrailes in staircases updated, White Hoag changed
drawn	08/03/2021	JJ	
checked	09/03/2021	M.OB.	
scale	As indicated	@A0	

GOLDBECK
Eagle 2, Hatchford Way, Coventry Road, Birmingham, B26 3RZ

project: **Vaultex Multi-Storey Car Park, Winchester**
project no.: **BH0198**

contents: **Level 04+05**

phase	planner	type
5	OP	GA
level	drawing no.	index
04-05	00103	P02

Format: 900 x A0, 1188 x 900 mm
Drawing Number: VTX-GBC-ZZ-XX-DR-A-0004
GB Layout:BH0198-5-OP-GA-04-05-00103

Scale 1:200

This document is the property of GOLDBECK Construction Ltd. and is protected by copyright. It may not be reproduced or made accessible to third parties without expressed permission by GOLDBECK GmbH. Violations will be pursued and damages claimed by the damaged.
Copyright by GOLDBECK GmbH.